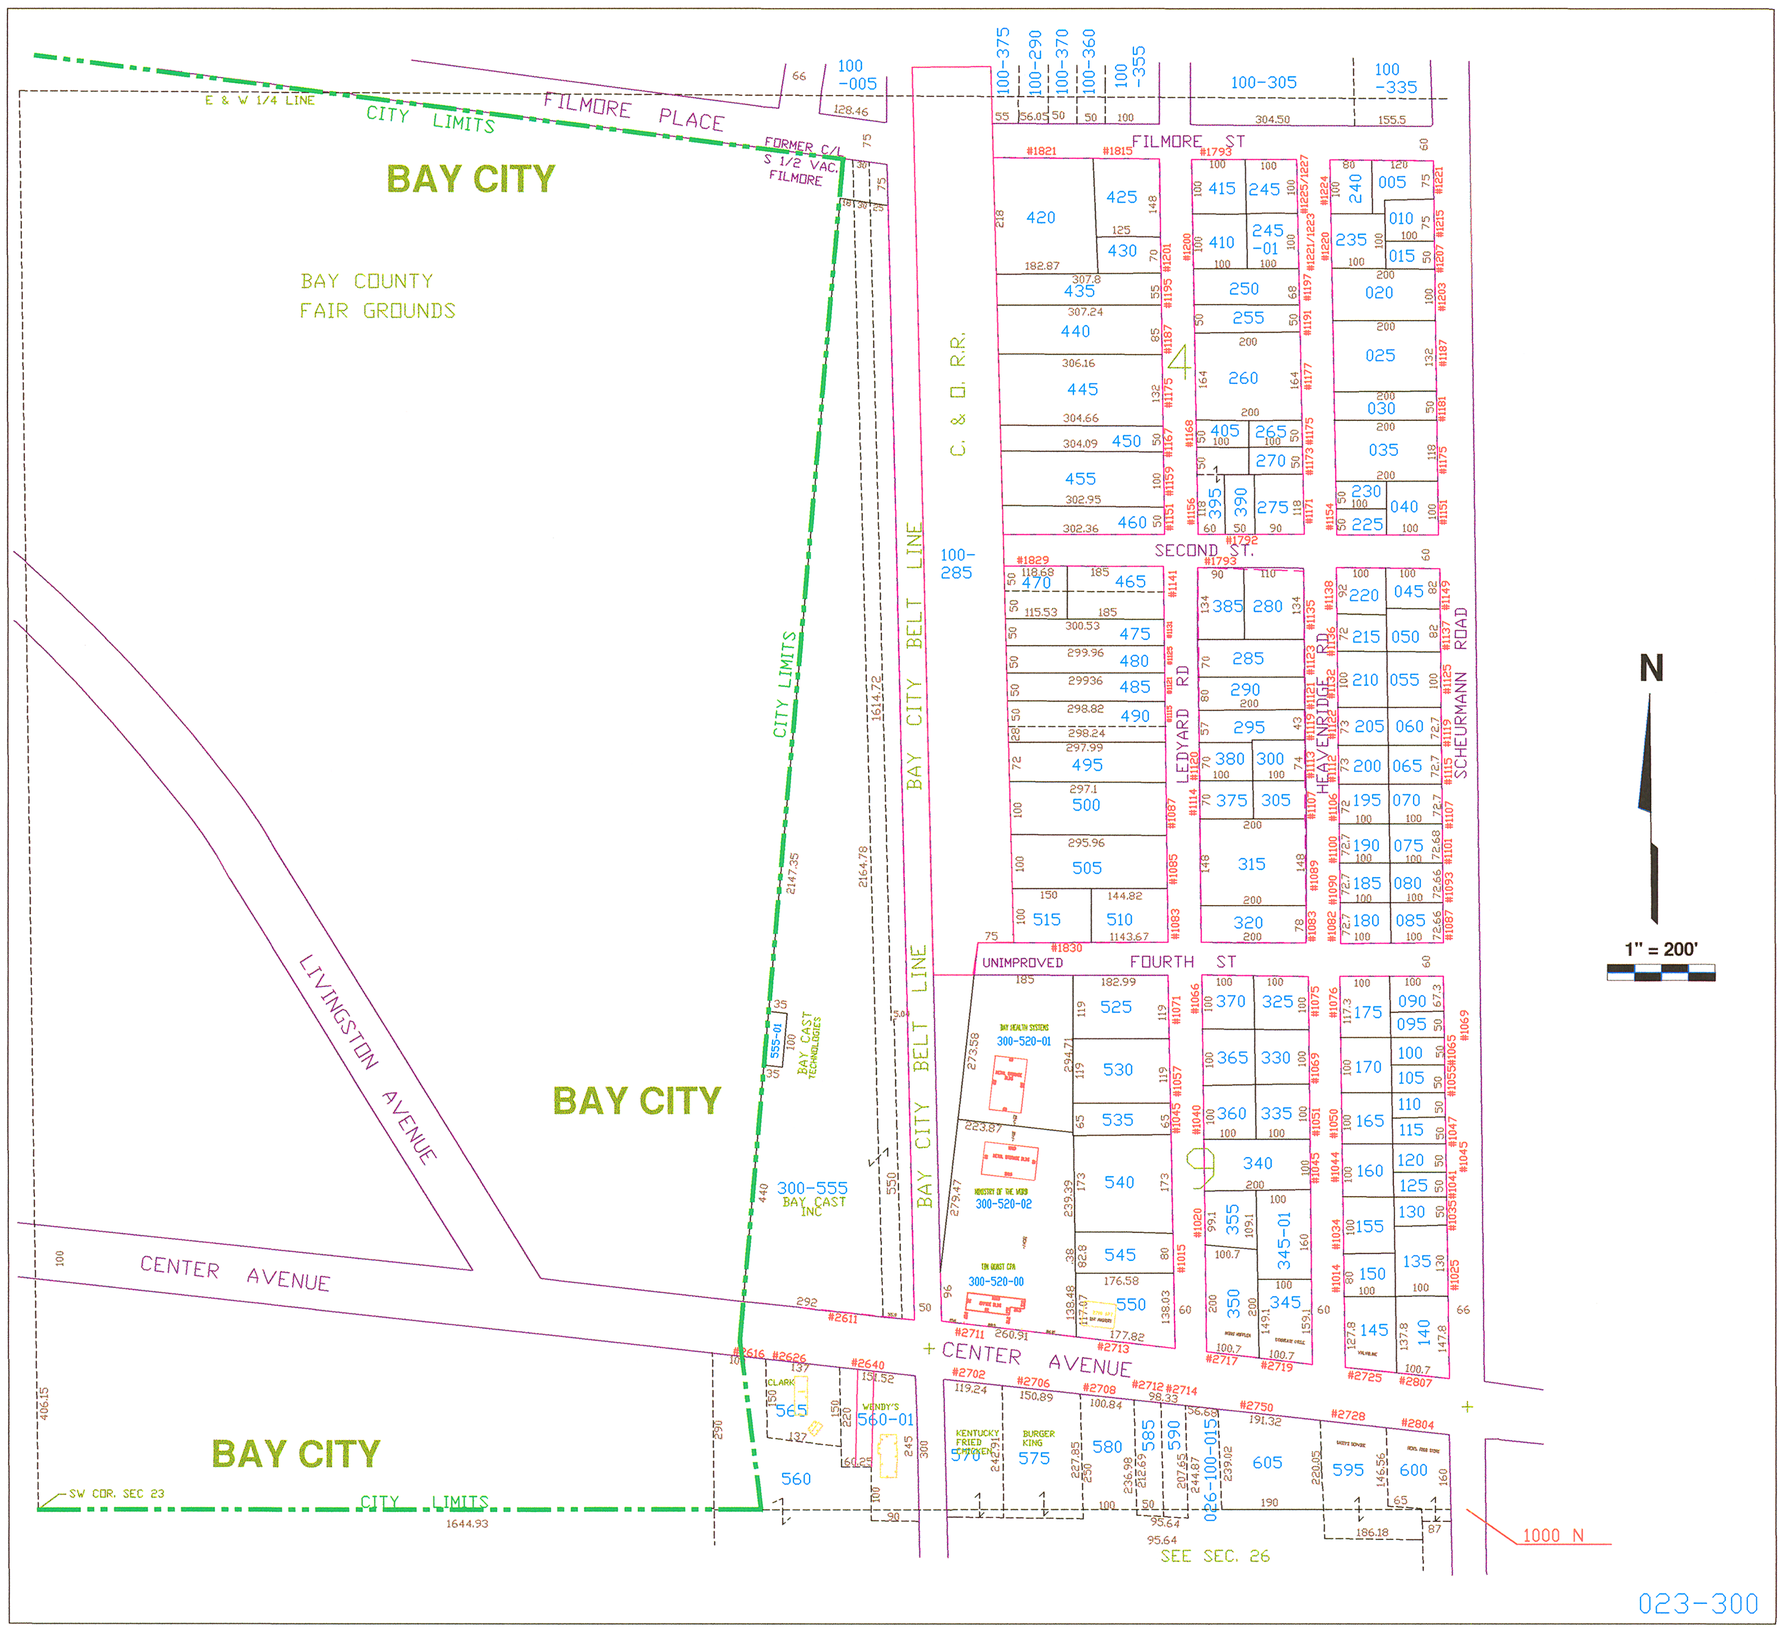
E & W 1/4 LINE
CITY LIMITS
FILMORE PLACE
FORMER C/L
S 1/2 VAC.
FILMORE
BAY CITY
BAY COUNTY
FAIR GROUNDS
BAY CITY BELT LINE
C. & O. R.R.
CITY LIMITS
LIVINGSTON AVENUE
CENTER AVENUE
FILMORE ST
SECOND ST.
FOURTH ST
UNIMPROVED
LEDYARD RD
HELY ENDING RD
SCHEURMANN ROAD
300-555
BAY CAST INC
BAY CAST TECHNOLOGIES
300-520-01
300-520-02
300-520-00
KENTUCKY FRIED CHICKEN
BURGER KING
WENDY'S
CLARK
SW COR. SEC 23
1644.93
SEE SEC. 26
1000 N
1" = 200'
023-300
SW 1/4 SEC. 23 T14N R5E